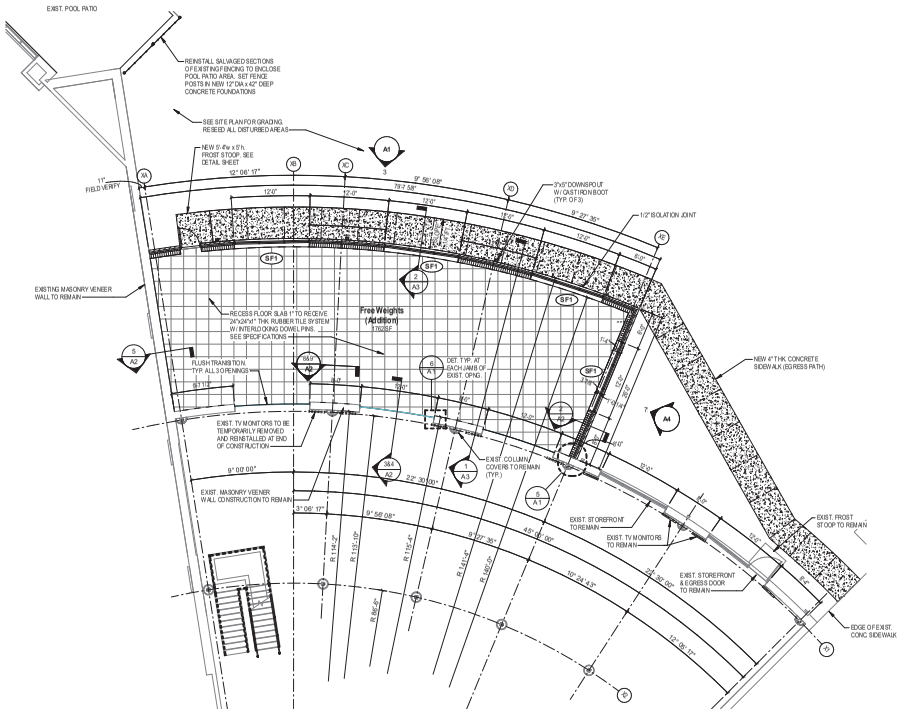

1 ARCHITECTURAL FLOOR PLAN

SCALE: 1/8" = 1'-0"

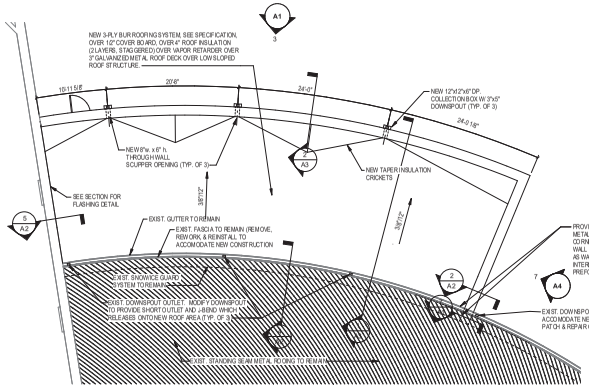

4 ROOF PLAN

SCALE: 1/8" = 1'-0"

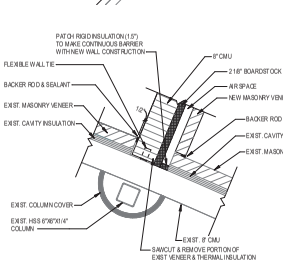

5 PLAN DETAIL

SCALE: 3/4" = 1'-0"

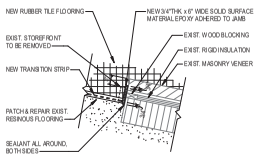

6 JAMB CLOSURE TRIM DETAIL

SCALE: 3/4" = 1'-0"

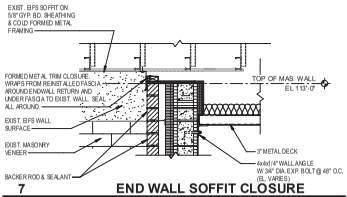

7 END WALL SOFFIT CLOSURE

SCALE: 3/4" = 1'-0"

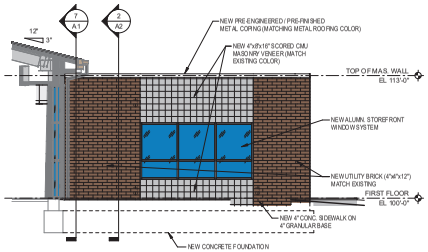

2 EAST EXTERIOR ELEVATION

SCALE: 3/16" = 1'-0"

3 NORTH EXTERIOR ELEVATION

SCALE: 3/16" = 1'-0"

ARCHITECTURAL PLAN GENERAL NOTES

A. ALL CMU WALLS THAT DO NOT LAY OUT IN FULL OR HALF LENGTHS SHOULD BE BALANCED SO AS NOT TO HAVE ANY PIECES LESS THAN 4" IN SIZE EXPOSED TO VIEW.
B. WHERE DISSIMILAR FLOOR MATERIALS MEET, THEY SHALL DO SO UNDER THE CENTERLINE OF THE DOOR, UNLESS NOTED OTHERWISE.
C. THE BASE FLOOR ELEVATION INDICATED FOR THE PROJECT IS 100'-0". REFER TO SITE PLAN FOR CORRELATION TO USGS DATUM.
D. FOR TYPICAL COMMON JOINT DETAILS AND CONSTRUCTION MOVEMENT JOINT DETAILS REFER TO DETAILS.
E. ALL DIMENSIONS ON FLOOR PLANS ARE TO FINISH FACE OF CMU, CONCRETE, BRICK OR FINISH FACE OF GWB AT METAL STUD WALLS, UNLESS NOTED OTHERWISE. EXCEPTION EXTERIOR METAL STUD WALLS ARE TO FACE OF METAL STUDS.
F. HINGE SIDE OF DR JAMB AT W ALLS WILL TYPICALLY BE LOCATED 4" MINIMUM FROM ADJACENT WALL UNLESS NOTED OTHERWISE.
G. ALL EXPOSED CONCRETE MASONRY UNITS (CMU) CORNERS ARE TO BE BULLNOSE, EXCEPT AT WINDOW JAMBS, BULKHEADS, WINDOW AND DOOR HEADS.

COPYRIGHT 2023 BY FANNING/HOWEY ASSOCIATES, INC.

Recreation Center Expansion at Medina High School

777 E Union Street
Medina, OH 44256

CITY OF MEDINA & MEDINA CITY SCHOOLS

ARCHITECT
FANNING HOWEY
614-764-4661 WWW.FHAI.COM
DUBLIN, OH 43017

CONSTRUCTION DOCUMENTS

STATE OF OHIO — Stephen J. Wilczynski — 12848 — REGISTERED ARCHITECT

Stephen J. Wilczynski, License #12848
Expiration Date 12/31/2023

DRAWN BY: MSM
PROJECT NUMBER: 220066.01
PROJECT ISSUE DATE: 3/14/23

REV. NO.	DESCRIPTION	DATE

VERIFICATION NOTE

CONTRACTOR SHALL VERIFY ALL DIMENSIONS AND CLEARANCES AND ALL EXISTING FIELD CONDITIONS BEFORE STARTING CONSTRUCTION. COMMENCEMENT OF WORK CONSTITUTES ACCEPTANCE OF CONDITIONS.

SHOULD DIFFERENT CONDITIONS BE ENCOUNTERED, CONTACT THE ARCHITECT BEFORE PROCEEDING WITH WORK.

FLOOR & ROOF PLAN, EXT. ELEVS, DETAILS

A1

\\data\Projects\Rec\Fanning\current_projfiles\documents\2022_ARCH_220066.01_mmyers2\22ACD.rvt
3/13/2023 2:36:37 PM